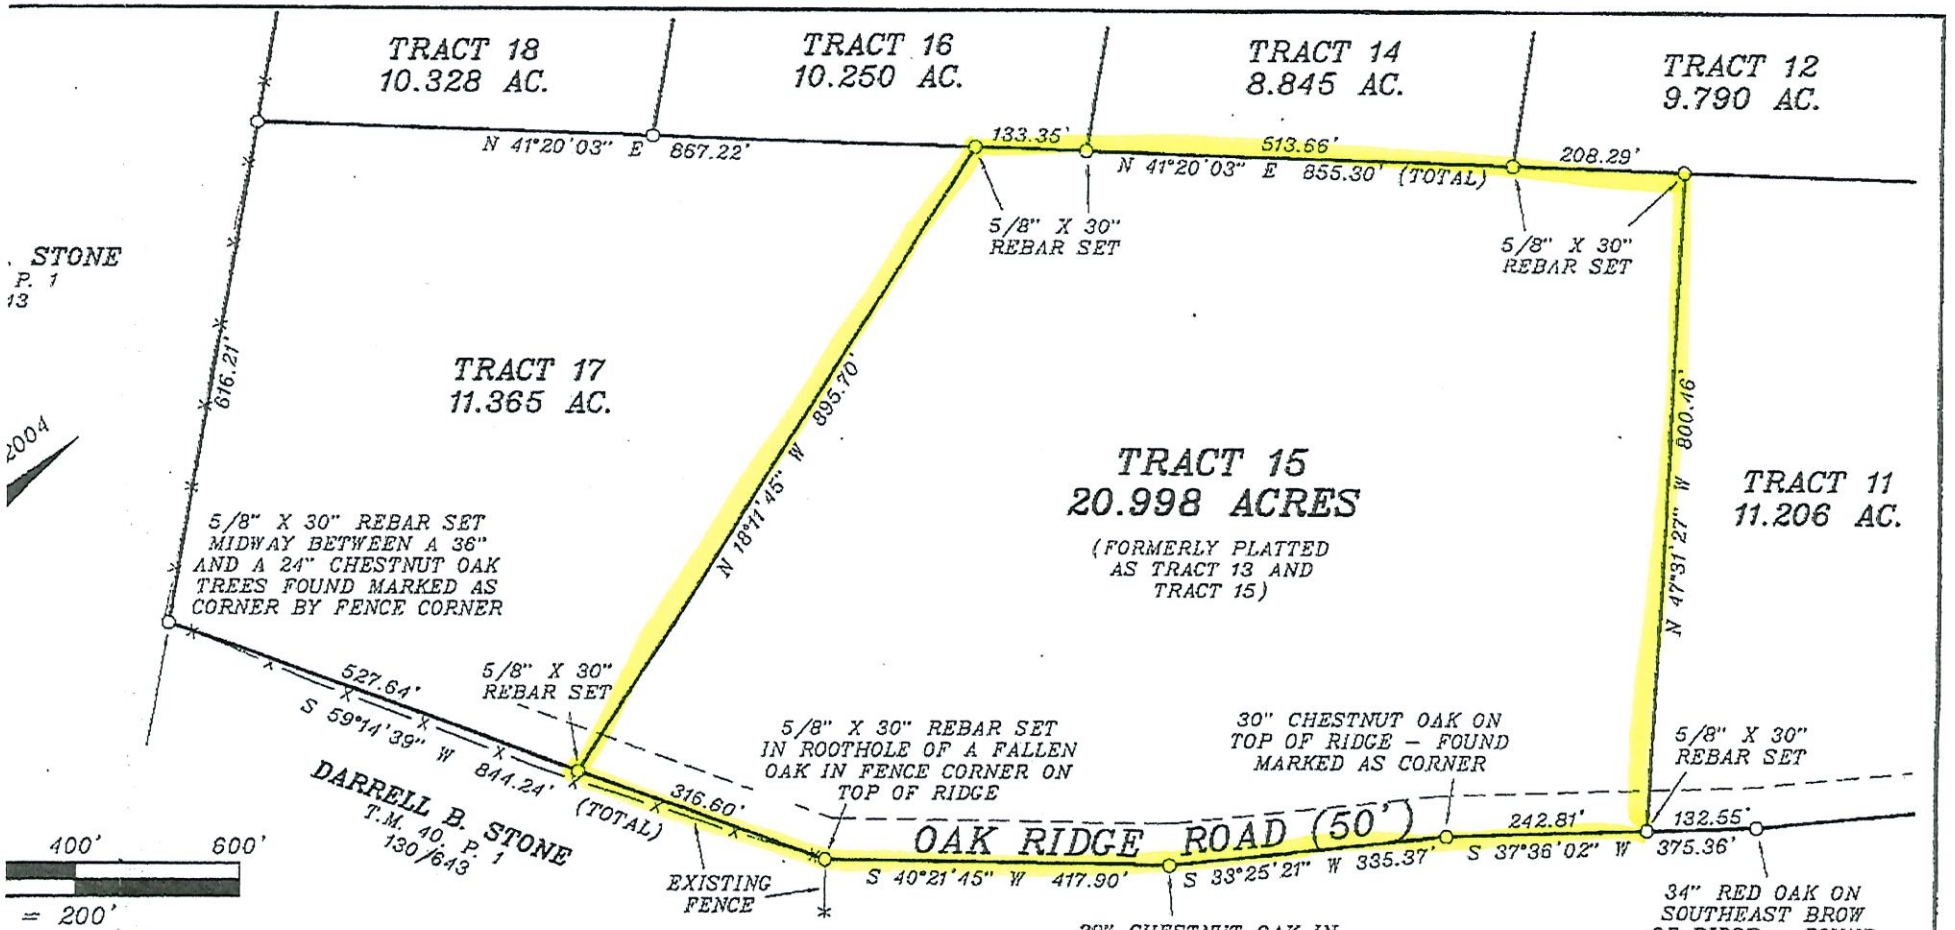

JRVEYS
6739
VER
R NO. 997
5780
005
2006
.DWG

PLAT OF SURVEY
PREPARED FOR:

SUGAR GROVE ESTATES

SUGAR GROVE DISTRICT
PENDLETON COUNTY, WEST VIRGINIA
TAX MAP 36, P/O PARCEL 16

DICK A. HEAVNER
LICENSED
NO. 997
STATE OF
WEST VIRGINIA
PROFESSIONAL SURVEYOR

Dick A. Heavner
Aug. 15, 2006

PAULINE JUDY HEIRS
T.M. 36, P. 16.2
95/259

BEING A PORTION OF THAT LAND CONVEYED FROM B & I, LLC, TO PEARL RIVER TIMBER, LLC BY DEED DATED NOVEMBER 15, 2004 AND RECORDED IN THE OFFICE OF THE CLERK OF PENDLETON COUNTY, WEST VIRGINIA IN DEED BOOK 167 AT PAGE 523.